


7/29/81

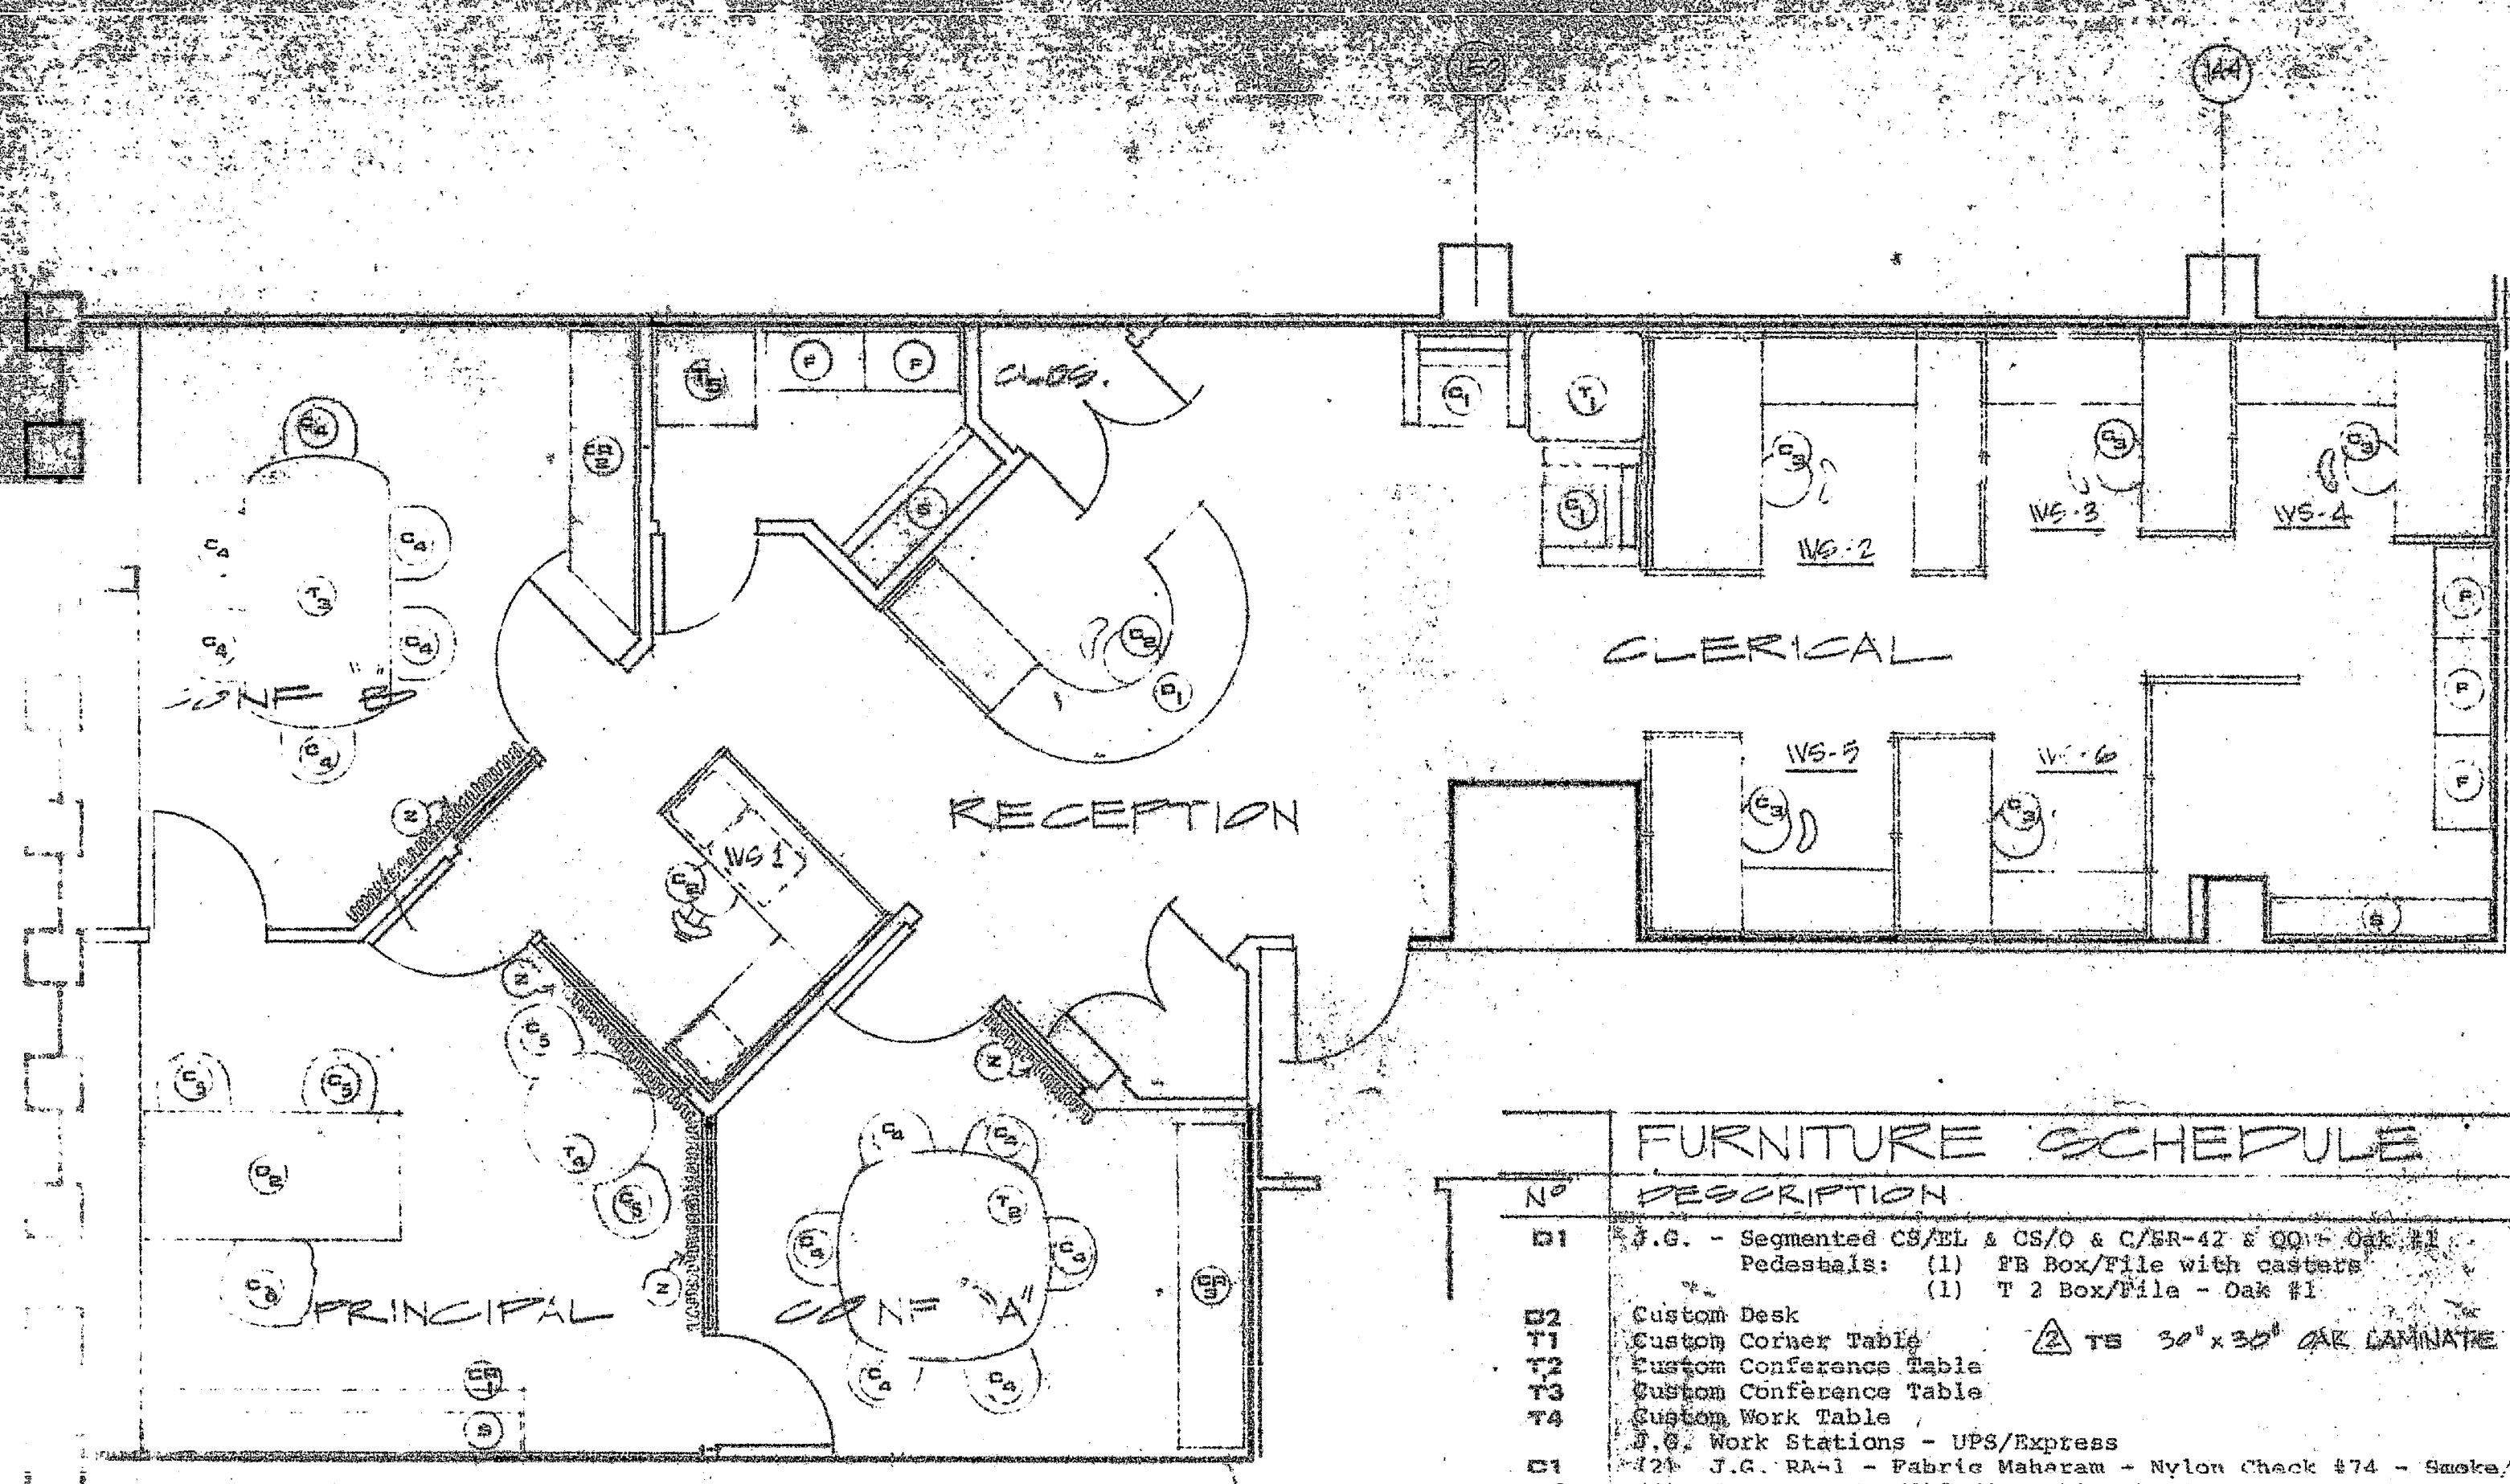

NOTES
1. ALL FURNISHINGS & EQUIPMENT SHALL NOT BE INCLUDED IN CONSTRUCTION CONTRACT.

FURNITURE SCHEDULE	
Nº	DESCRIPTION
D1	J.G. - Segmented CS/EL & CS/O & C/ER-42 & QO - Oak #1 Pedestals: (1) PB Box/File with casters (1) T 2 Box/File - Oak #1
D2	Custom Desk
T1	Custom Corner Table
T2	Custom Conference Table
T3	Custom Conference Table
T4	Custom Work Table
W1	J.G. Work Stations - UPS/Express
C1	J.G. RA-1 - Fabric Maharam - Nylon Check #74 - Smoke/White
C2	(2) J.G. RT-SW w/24" dia. dbl. wheel casters - Fabric - Willow Tex - Avignon - Wine #39
C3	(5) J.G. D-2 Air Force Stereo Posture Chair w/24" dia. dbl. wheel casters - Fabric - Willow Tex - Chambord #25 Blush
C4	(12) J.G. 62-50T w/24" dia. dbl. wheel casters. Fabric J.G. Helena #400/11W - Room
C5	(4) J.G. K&S SR / Fabric Maharam - Nylon Graph #131 Cranberry/ Cambridge
C6	(1) J.G. 61-45 HB/12" w/27 Base w/24" dia. wheel casters Fabric J.G. Leather #1/2 Sable
C7	Custom Credenza
C8	Custom Credenza
C9	Custom Credenza
F	(1) Supreme #100 L/G Series #106315 Color Putty
F	(1) Supreme #100 L/G Series #100221 Color Putty
S	Shelves, Custom 100 #100015
Z	Willow Tex Part. Andrews Color/White

FOR VERT. FIRE EXITS SEE
KEY PLAN/DWG. 2/17

CORP

FURNITURE PLAN

DESIGN GROUP INC.

Designed by: [signature] rev: 2/1/81
drawn by: [signature] rev: [signature]
date: 7/29/81
scale: 1/8" = 1'-0"

7/29/81